© Buro Happold Limited or its group companies.
All Rights reserved. Buro Happold and its group companies assert (unless otherwise agreed in writing) their rights under s.77 to 89 of the Copyright, Designs and Patents Act 1988.

DO NOT SCALE THIS DRAWING.

Notes

1. FOR NOTES REFER TO DRAWING S00000
2. READ IN CONJUNCTION WITH ALL RELEVANT DAWINGS & THE SPECIFICATION
3. SEE S35091 TO S35094 FOR PILING DETAILS

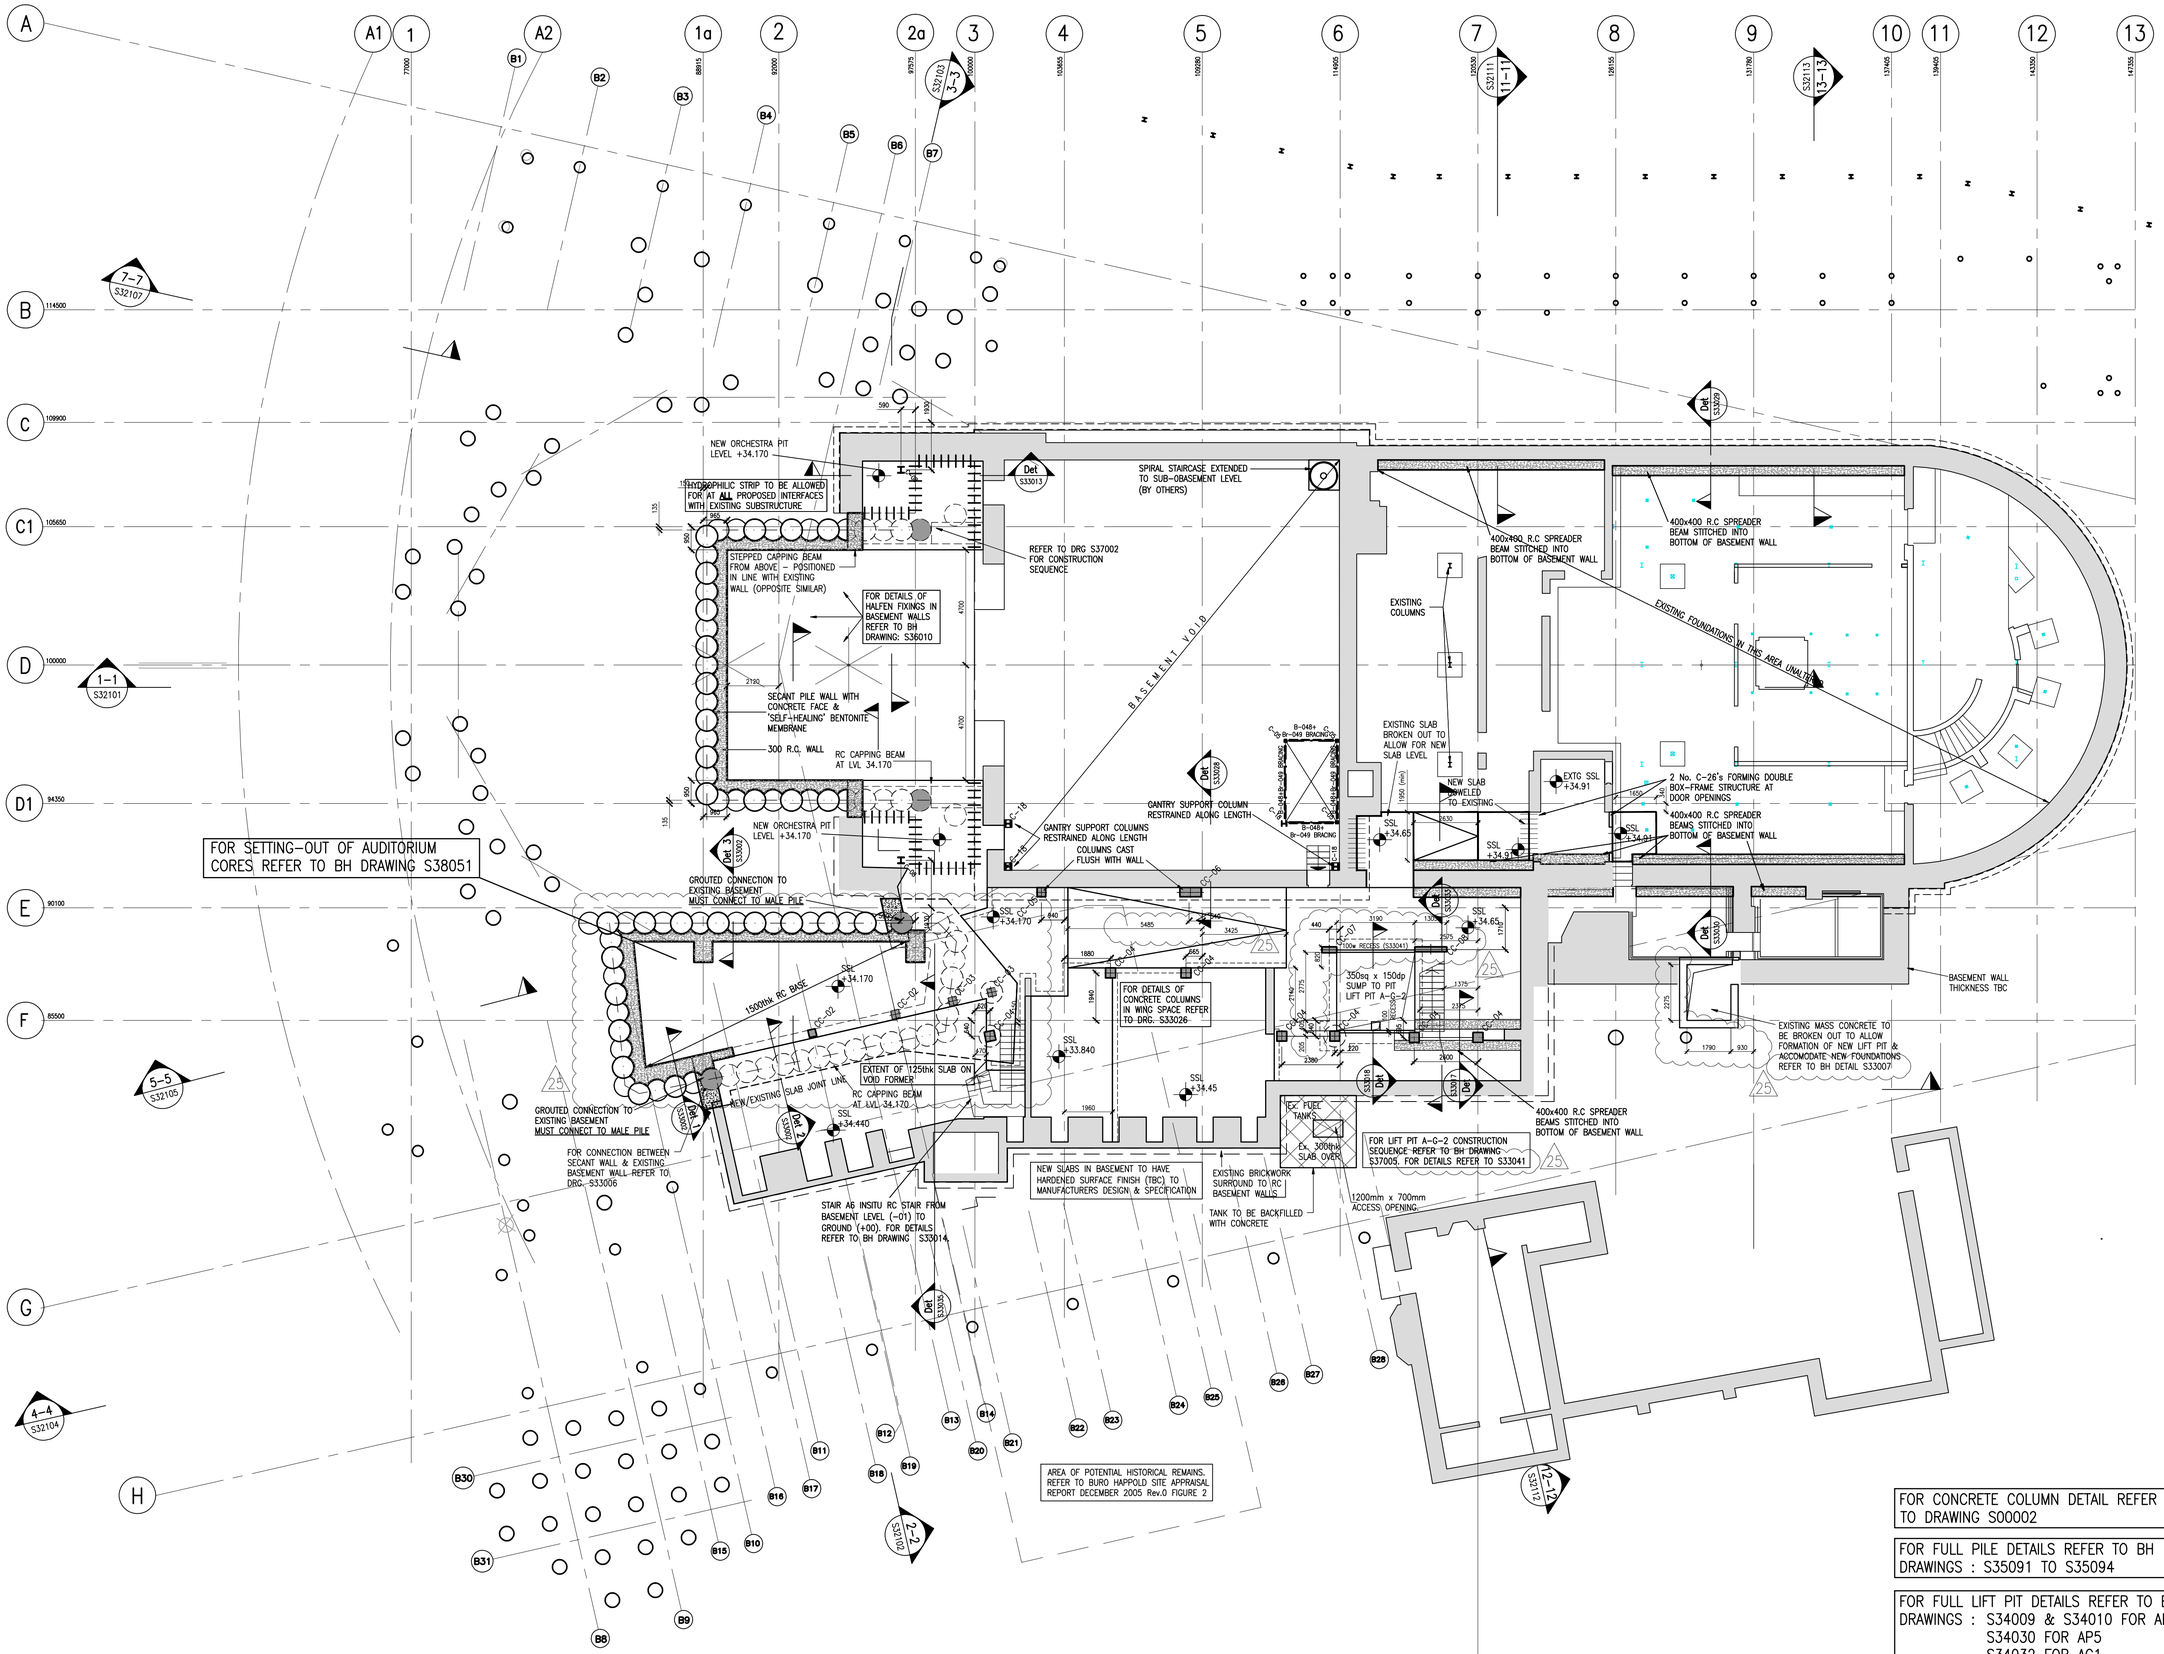

FOR CONCRETE COLUMN DETAIL REFER TO DRAWING S00002

FOR FULL PILE DETAILS REFER TO BH DRAWINGS : S35091 TO S35094

FOR FULL LIFT PIT DETAILS REFER TO BH DRAWINGS : S34009 & S34010 FOR AP4
S34030 FOR AP5
S34032 FOR AG1
S34034 FOR AG2
S34036 FOR AP3

LOCATION PLAN

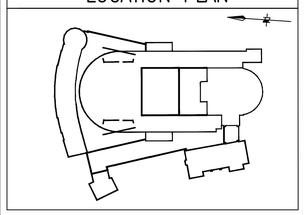

KEY – SUBSTRUCTURE

LEGEND

- DENOTES EXISTING PILE RETAINED AND RE-USED
- DENOTES NEW PILE REFERENCE, REFER TO DRAWINGS : S35091–S35094 FOR DETAILS
- DENOTES NEW SECANT PILED WALL (750ø UNO)
- DENOTES CRITICAL MALE PILE LOCATION
- DENOTES NEW STEEL BEAM
- DENOTES NEW REINFORCED CONCRETE WALL
- DENOTES NEW BRICK/BLOCK WALL INFILL.
- DENOTES EXISTING MASONRY
- DENOTES EXISTING CONCRETE WALL.
- DENOTES CONCRETE BASE FOR STEEL/TIMBER WALKWAY
- DENOTES NEW GROUND BEAM
- DENOTES EXISTING 300x300mm CONCRETE PILE (LOCATION BASED UPON RECORD INFORMATION CONFIRM ON SITE)
- DENOTES EXISTING 300x300mm CONCRETE PILE TO BE REMOVED PRIOR TO NEW PILE CONSTRUCTION.
- DENOTES EXISTING 300x300mm CONCRETE PILE TO BE REDUCED TO SUITABLE DEPTH BELOW NEW FORMATION LEVEL

POSITION & EXTENT OF DEMOLITION/EXCAVATION IN ORCHESTRA PIT SUBJECT TO PILING CONTRACTOR REQUIREMENTS. WATERPROOFING DETAILS TBC

Rev	Description	Date	Drn	Ch'd
25	ADDITIONAL SETTING-OUT ADDED TP2400 CONSTRUCTION ISSUE	01.05.08	JF	SH
24	PILE 4004 REMOVED FOLLOWING SUIT SITE SURVEY INFORMATION	16.04.08	JF	AW
23	NEW PILE LOCATIONS AMENDED TO SUIT SITE SURVEY INFORMATION	02.04.08	AO'R	JF
22	TP2800 CONSTRUCTION ISSUE TP2400 CONSTRUCTION ISSUE	30.03.08	JF	SH
22	GENERAL REVISIONS TP2400 CONSTRUCTION ISSUE	03.03.08	PC	SH

Status of drawing

Camden Mill
Lower Bristol Road
Bath BA2 3DQ
UK
Tel: +44 (0)1225 320600
Fax: +44 (0)870 787 4148
Email: 009604@burohappold.com
Web: www.burohappold.com

Buro Happold
Consulting Engineers

Architect: *Bennetts Associates*
Project: **Royal Shakespeare Company**
Drg Title: General Arrangement
Basement Level (-01)
Proposed Layout

Scales@A1: 1:125@A1, 1:250@A3
Drawn by: jf
Checked by: AW
Date: July 08
Job No. 009604
Drawing No. S31099
Rev 25